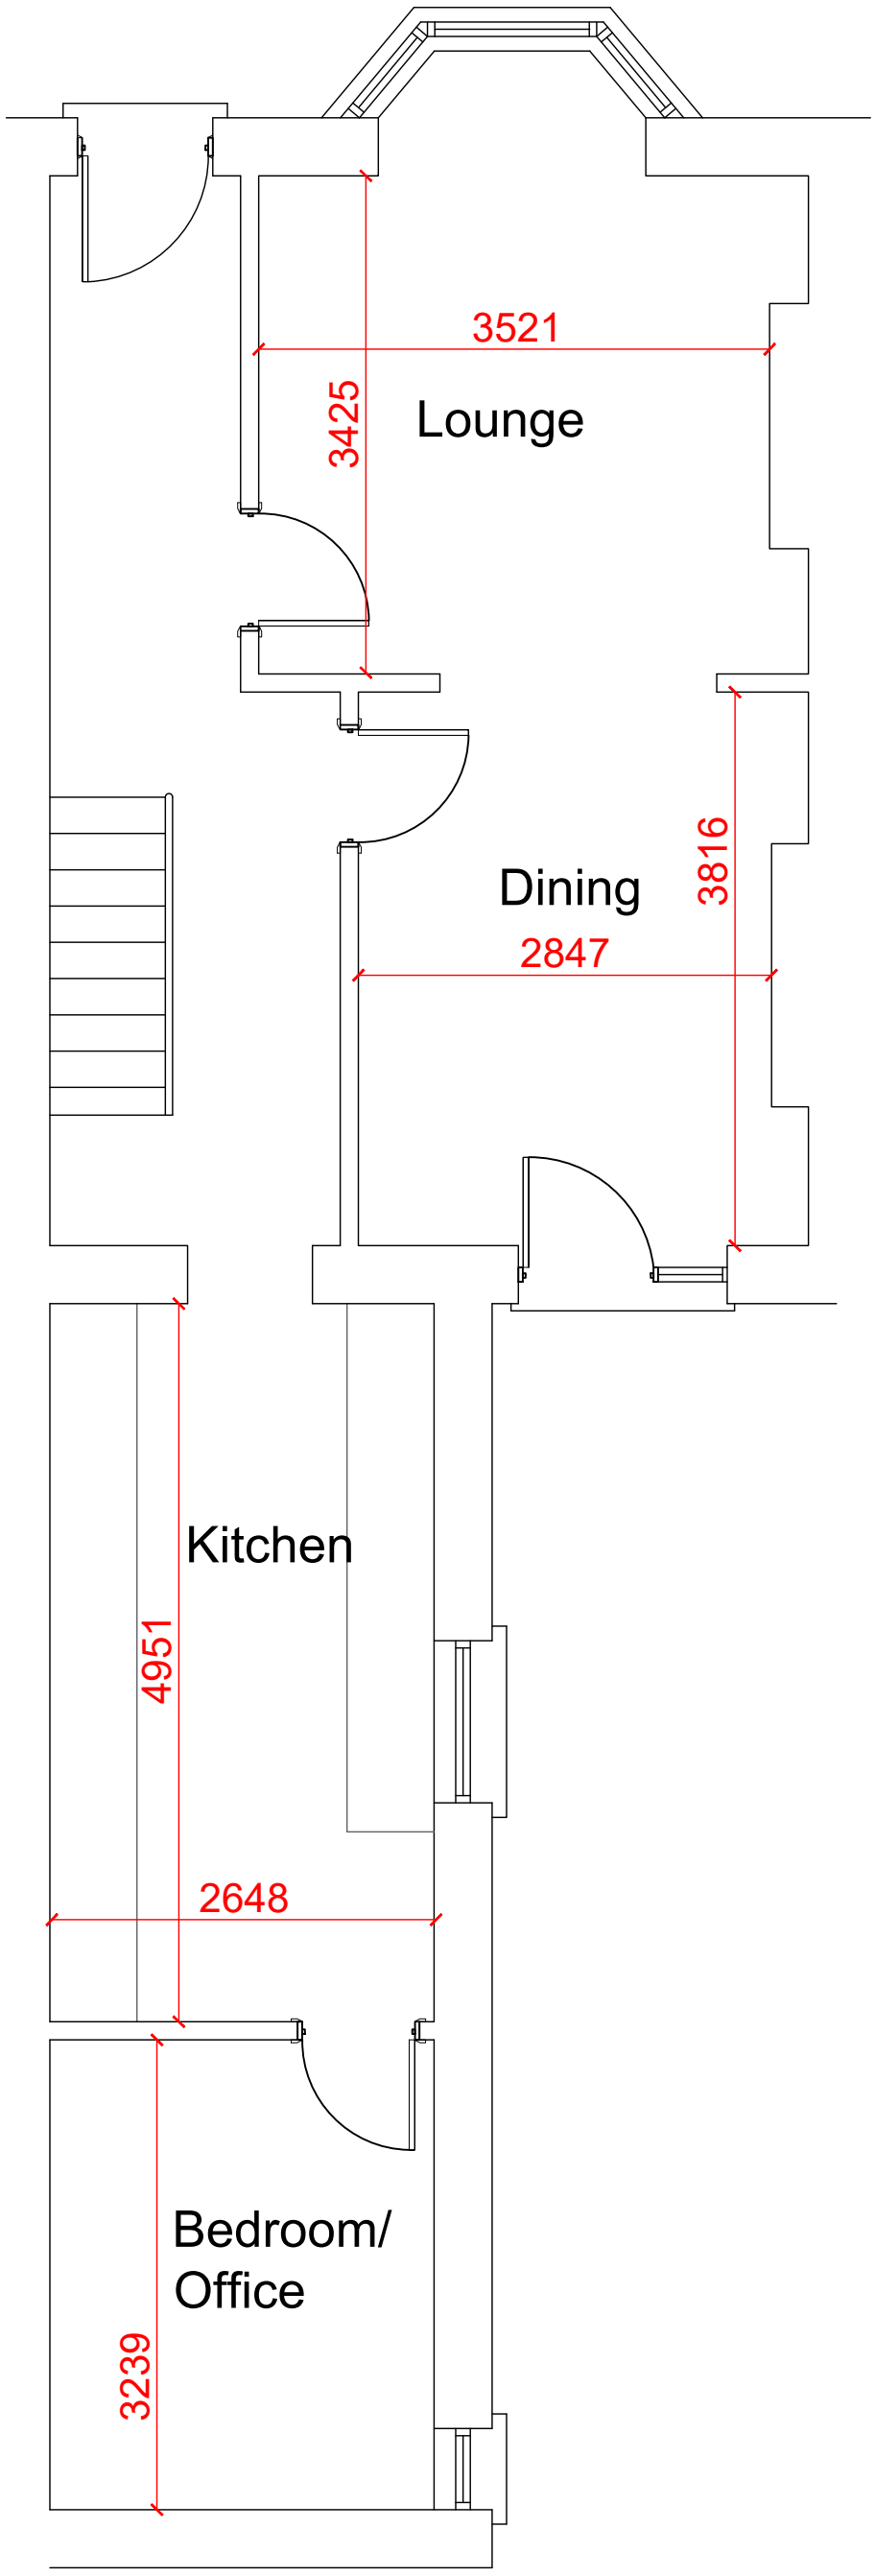


REVISIONS	CLIENT	JOB TITLE	DRNG. TITLE
A -	Burwin Properties Ltd	93 Glanmor Road Uplands Swansea SA2 0QA	Existing Ground Floor Plan

DATE:	CHECKED:	SCALE:		DRNG. NO.	REV.
2nd November 2026		1:50	A3	JD001	